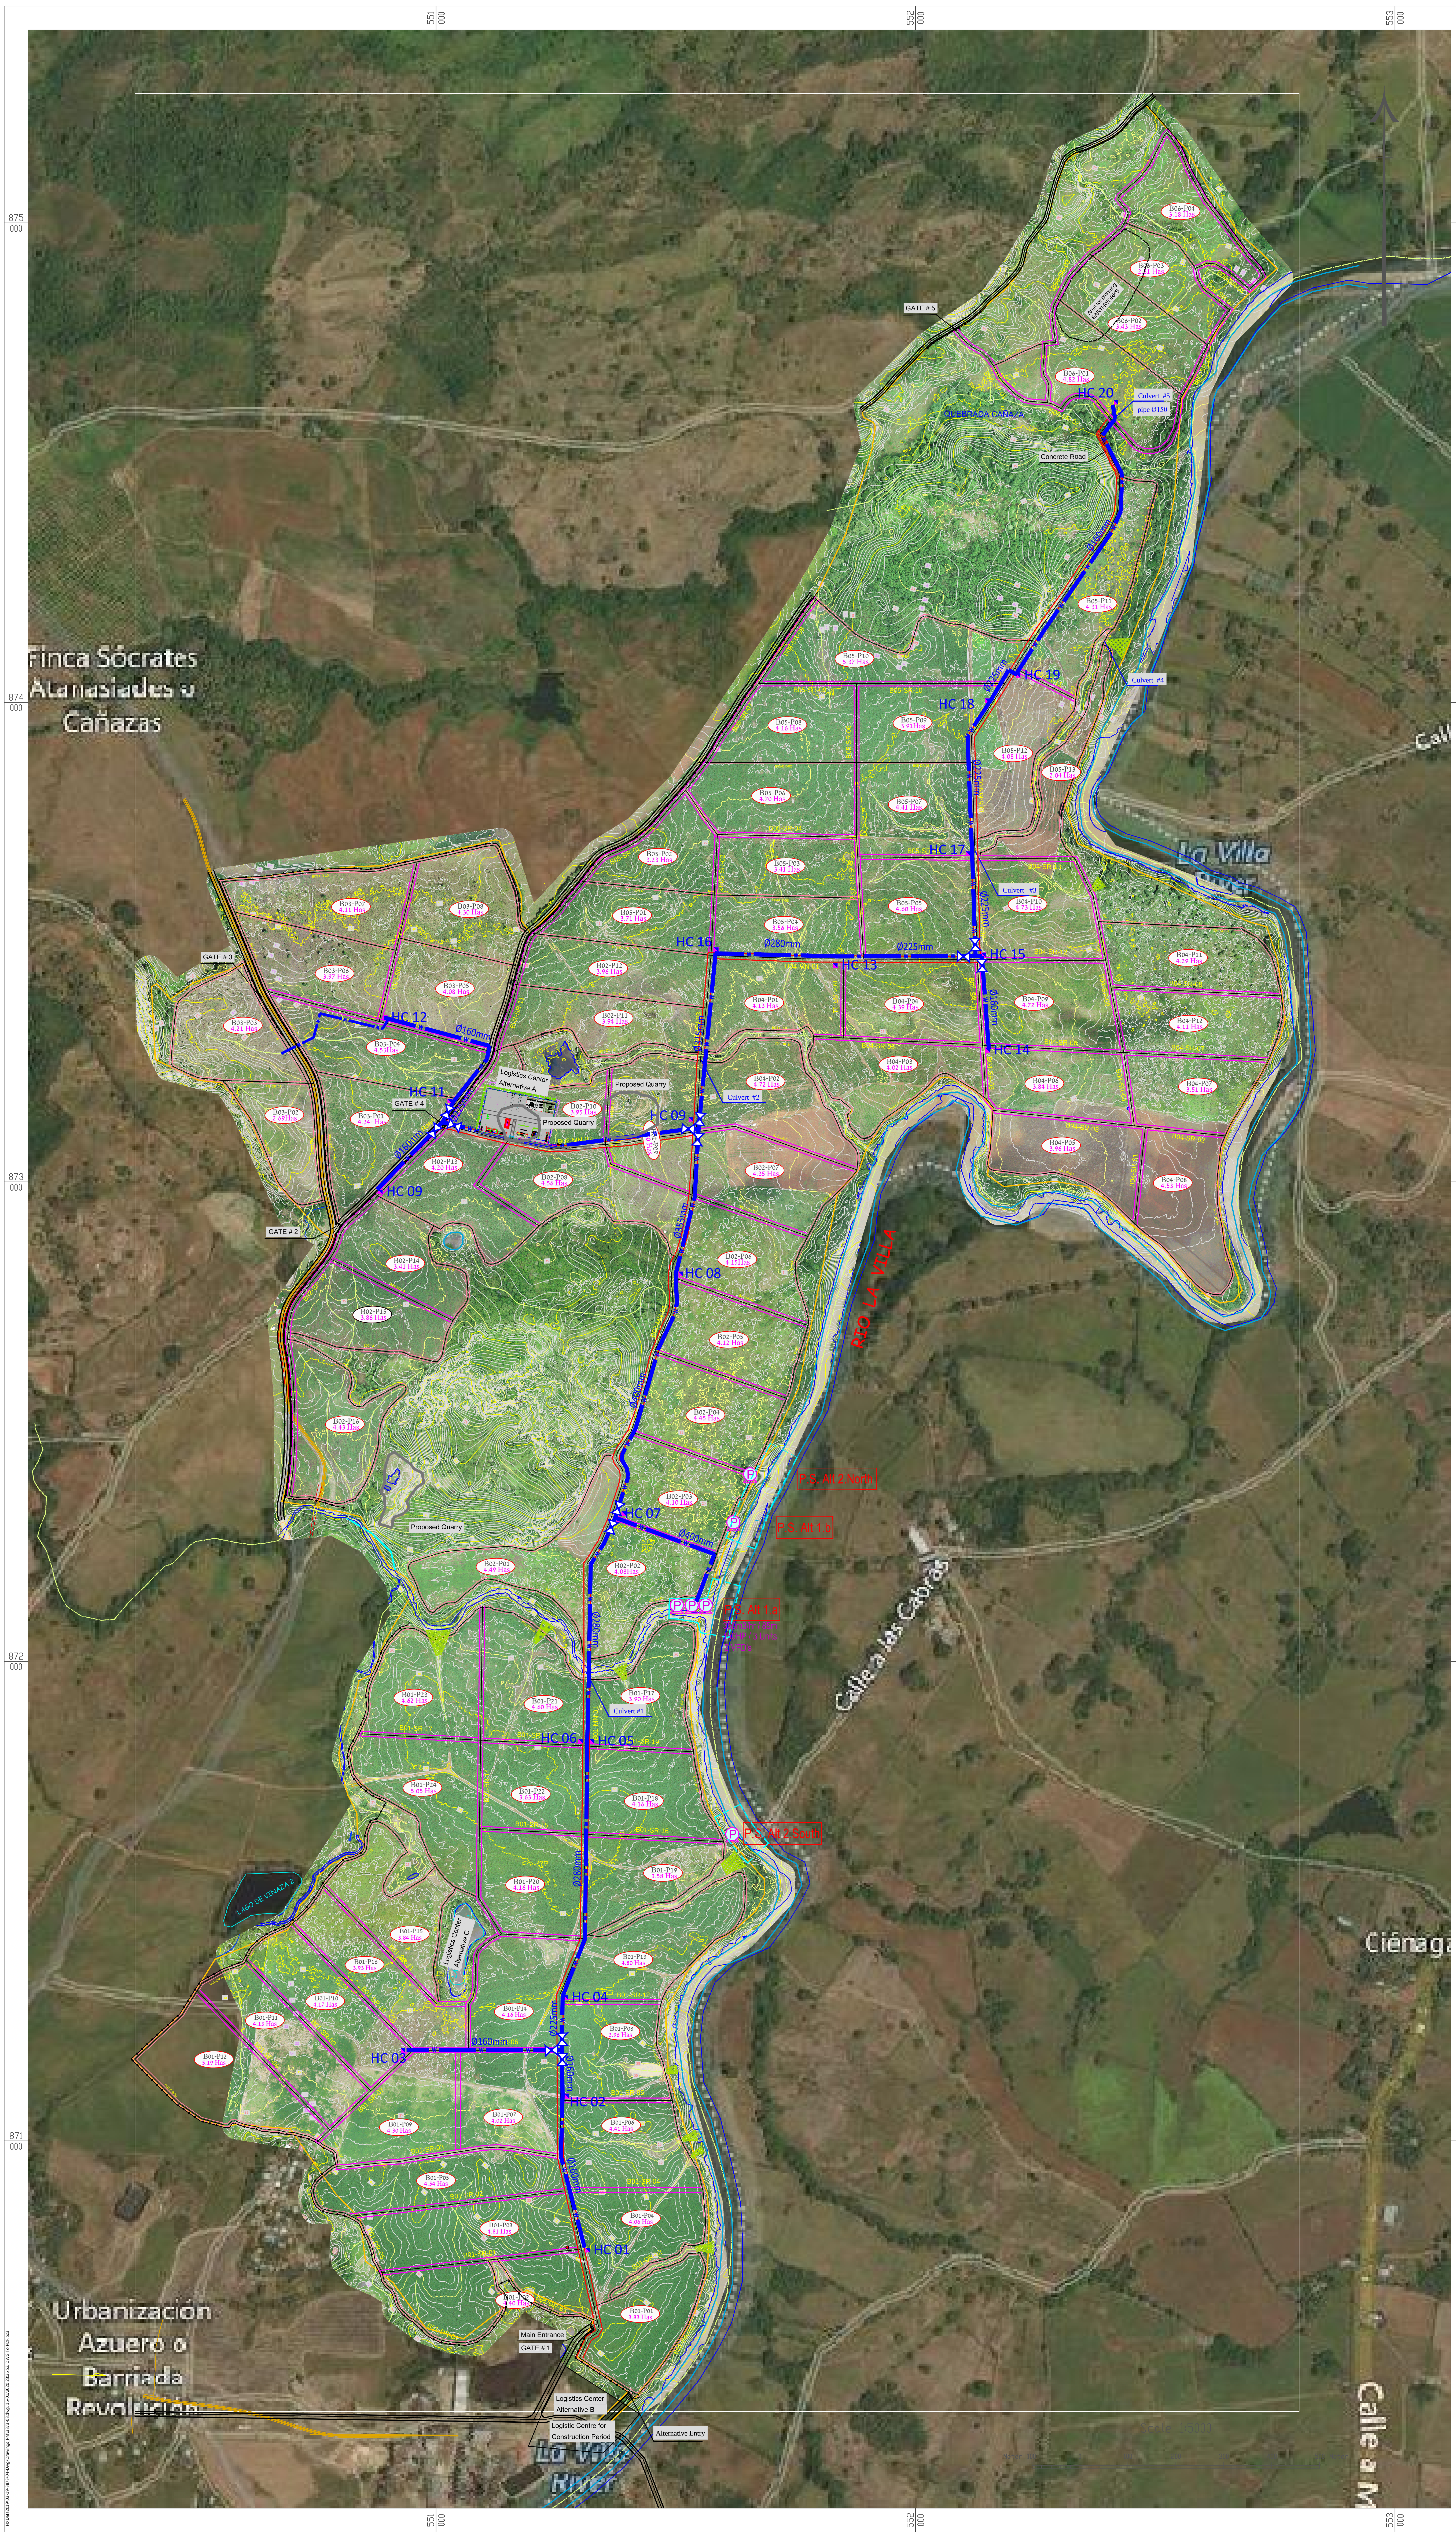
551 000
552 000
553 000
875 000
874 000
873 000
872 000
871 000
Finca Sócrates Atanasiades o Cañazas
GATE # 5
QUEBRADA CAÑAZA
Concrete Road
Area for planning EARTHWORKS
B06-P04 3.18 Has
B06-P03 2.81 Has
B06-P02 3.43 Has
B06-P01 4.82 Has
HC 20
Culvert #5
pipe Ø150
Ø160mm
B05-P11 4.31 Has
Culvert #4
HC 19
Ø225mm
HC 18
B05-P10 5.37 Has
B05-P08 4.16 Has
B05-P09 3.91Has
B05-P12 4.08 Has
B05-P13 2.04 Has
B05-P06 4.70 Has
B05-P07 4.41 Has
HC 17
Culvert #3
B05-P02 3.23 Has
B05-P03 3.41 Has
B05-P01 3.71 Has
B05-P04 3.56 Has
B05-P05 4.60 Has
B04-P10 4.73 Has
La Villa River
HC 16
Ø280mm
Ø225mm
HC 13
HC 15
HC 14
B04-P11 4.29 Has
B04-P09 4.72 Has
B04-P12 4.11 Has
B04-P01 4.13 Has
B04-P04 4.39 Has
B04-P06 3.84 Has
B04-P07 3.51 Has
B04-P02 4.72 Has
B04-P03 4.02 Has
B04-P05 3.96 Has
B04-P08 4.53 Has
Culvert #2
GATE # 3
B03-P07 4.11 Has
B03-P08 4.30 Has
B03-P06 3.97 Has
B03-P05 4.08 Has
B03-P03 4.21 Has
HC 12
Ø160mm
B03-P04 4.53Has
B02-P12 3.96 Has
B02-P11 3.94 Has
Ø315mm
Logistics Center Alternative A
Proposed Quarry
HC 11
GATE # 4
B03-P02 2.69Has
B03-P01 4.34 Has
B02-P10 3.95 Has
HC 09
B02-P09
B02-P13 4.20 Has
B02-P08 4.56 Has
B02-P07 4.35 Has
GATE # 2
Ø355mm
B02-P06 4.15Has
HC 08
B02-P14 3.41 Has
B02-P15 3.86 Has
B02-P05 4.12 Has
RIO LA VILLA
Ø400mm
B02-P16 4.43 Has
B02-P04 4.45 Has
P.S. Alt 2.North
B02-P03 4.10 Has
HC 07
P.S. Alt 1.b
B02-P01 4.49 Has
B02-P02 4.08Has
P.S. Alt 1.a
Calle a las Cabras
Ø280mm
B01-P23 4.62 Has
B01-P21 4.60 Has
B01-P17 3.90 Has
Culvert #1
HC 06
HC 05
B01-P24 5.05 Has
B01-P22 3.63 Has
B01-P18 4.16 Has
P.S. Alt 2.South
B01-P20 4.16 Has
B01-P19 3.58 Has
LAGO DE VINAZA 2
B01-P15 3.84 Has
Logistics Center Alternative C
B01-P16 3.93 Has
B01-P13 4.80 Has
B01-P10 4.17 Has
HC 04
B01-P14 4.16 Has
B01-P11 4.13 Has
Ø225mm
B01-P08 3.96 Has
B01-P12 5.19 Has
HC 03
Ø160mm
HC 02
B01-P09 4.30 Has
B01-P07 4.02 Has
B01-P06 4.41 Has
Ciénaga
B01-P05 4.54 Has
B01-P03 4.81 Has
B01-P04 4.06 Has
HC 01
B01-P02 4.40 Has
B01-P01 3.83 Has
Urbanización Azuero o Barriada Revolución
Main Entrance
GATE # 1
Logistics Center Alternative B
Logistic Centre for Construction Period
Alternative Entry
La Villa River
Calle a M


Block 06
Block 05
Block 03
Block 04
Block 02
Block 01

B-01	P-01	3.8	HC-01
B-01	P-02	4.4	HC-01
B-01	P-03	4.8	HC-01
B-01	P-04	4.1	HC-01
B-01	P-05	4.5	HC-02
B-01	P-06	4.4	HC-02
B-01	P-08	4.0	HC-02
B-01	P-13	4.8	HC-04
B-01	P-07	4.0	HC-02
B-01	P-09	4.3	HC-03
B-01	P-14	4.2	HC-04
B-01	P-15	3.8	HC-04
B-01	P-12	5.2	HC-03
B-01	P-11	4.1	HC-03
B-01	P-10	4.2	HC-03
B-01	P-16	3.9	HC-04
B-01	P-20	4.2	HC-05
B-01	P-19	3.6	HC-05
B-01	P-18	4.2	HC-05
B-01	P-17	3.9	HC-05
B-01	P-22	3.6	HC-06
B-01	P-24	5.1	HC-06
B-01	P-23	4.6	HC-06
B-01	P-21	4.6	HC-06
Total B-01		**102.2**	
B-02	P-01	4.5	HC-07
B-02	P-02	4.1	HC-07
B-02	P-03	4.1	HC-07
B-02	P-04	4.4	HC-07
B-02	P-05	4.1	HC-08
B-02	P-06	4.1	HC-08
B-02	P-07	4.4	HC-08
B-02	P-13	3.8	HC-10
B-02	P-14	3.9	HC-10
B-02	P-15	3.5	HC-10
B-02	P-16	4.2	HC-10
B-02	P-08	4.6	HC-08
B-02	P-10	3.9	HC-09
B-02	P-09	4.0	HC-09
B-02	P-11	3.9	HC-09
B-02	P-12	4.0	HC-09
Total B-02		**65.5**	
B-03	P-01	4.3	HC-11
B-03	P-02	2.7	HC-11
B-03	P-03	4.2	HC-11
B-03	P-04	4.5	HC-11
B-03	P-05	4.1	HC-12
B-03	P-06	4.0	HC-12
B-03	P-07	4.1	HC-12
B-03	P-08	4.3	HC-12
Total B-03		**32.2**	
B-04	P-02	4.7	HC-13
B-04	P-01	4.1	HC-13
B-04	P-03	4.0	HC-13
B-04	P-04	4.4	HC-13
B-04	P-05	4.0	HC-14
B-04	P-06	3.8	HC-14
B-04	P-07	3.5	HC-14
B-04	P-08	4.5	HC-14
B-04	P-09	4.7	HC-15
B-04	P-10	4.7	HC-15
B-04	P-11	4.3	HC-15
B-04	P-12	4.1	HC-15
Total B-04		**50.9**	
B-05	P-01	3.7	HC-16
B-05	P-02	3.2	HC-16
B-05	P-03	3.4	HC-16
B-05	P-04	3.6	HC-16
B-05	P-05	4.6	HC-17
B-05	P-06	4.7	HC-17
B-05	P-07	4.4	HC-17
B-05	P-13	2.0	HC-19
B-05	P-08	4.2	HC-18
B-05	P-09	3.9	HC-18
B-05	P-10	5.4	HC-18
B-05	P-12	4.1	HC-19
B-05	P-11	4.3	HC-19
Total B-05		**51.5**	
B-06	P-01	4.8	HC-20
B-06	P-02	3.4	HC-20
B-06	P-03	2.8	HC-20
B-06	P-04	3.2	HC-20
Total B-06		**14.2**	

LEGEND

Wash out valve
Isolation valve
Air Valve ◒
Pumping Station Ⓟ
Water Pipeline Ø280mm
Block Name — B09-P03 3.49 Has — Plot Name — Plot Area
Head Control HC 13
Plot Valve ●
Public Road
Main Road
Secondary Road
Dirt Road
River (Rio)
Streams (Qeubrada)
Local Channel
Project Boundary
Gate
Culvert
Proposed Fence
Proposed Earthworks River Connections
Proposed Area for Pavement Materials — Proposed Quarry

REV:	DESCRIPTION:	BY:	DATE:

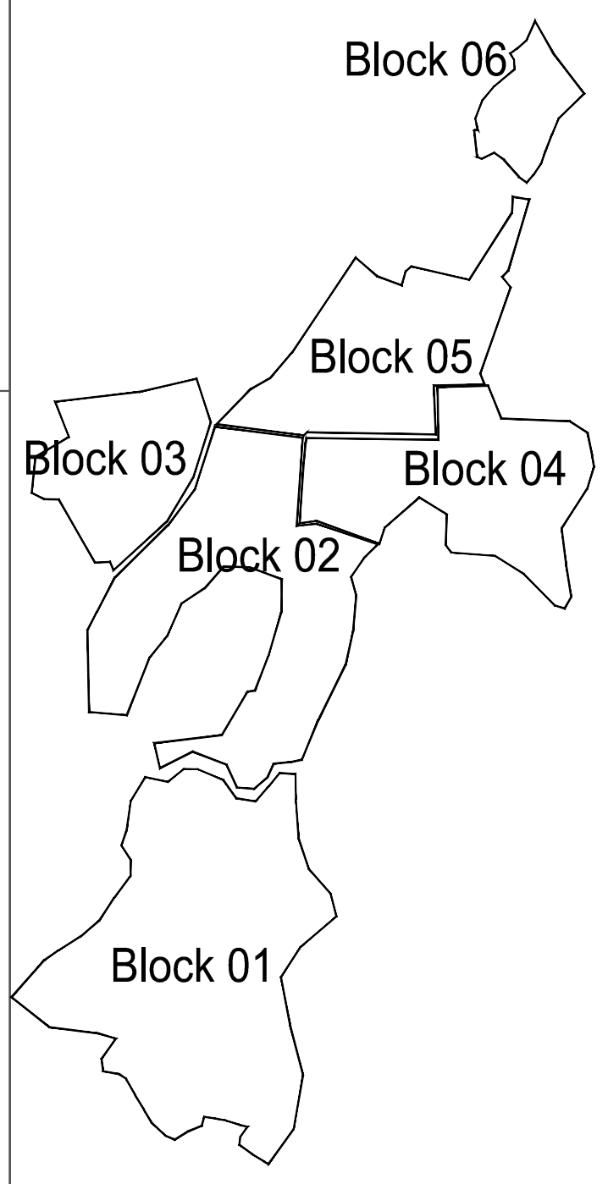STATUS:

PALGEY MAIM
WATER AND LAND RESOURCES DEVP. Co.
Megiddo Regional Council Compound 1812000 Israel
Tel: 972-4-9893078, 972-4-9893231
Fax: 972-4-9893502, office@p-ma.co.il
www.palgey-maim.co.il

CLIENT: supPlant More produce. Less water.

PROJECT: LAS CABRAS

SITE: PROVINCIA :HERRERA DISTRITO : LAS CABRAS

TITLE: General planning
Bulk Water Supply

SCALE:	DATE:	COORDINATE SYSTEM:
:15000	25/12/19	UTM, ZONA 17

PRINT SIZE:	CONSECUTIVE NO:	REVISION:
A 0	3873-08	00

H:\Data\2019\03-19-3873\04-Dwg\Drawings_PM\3873-08.dwg, 16/01/2020 23:36:53, DWG To PDF.pc3