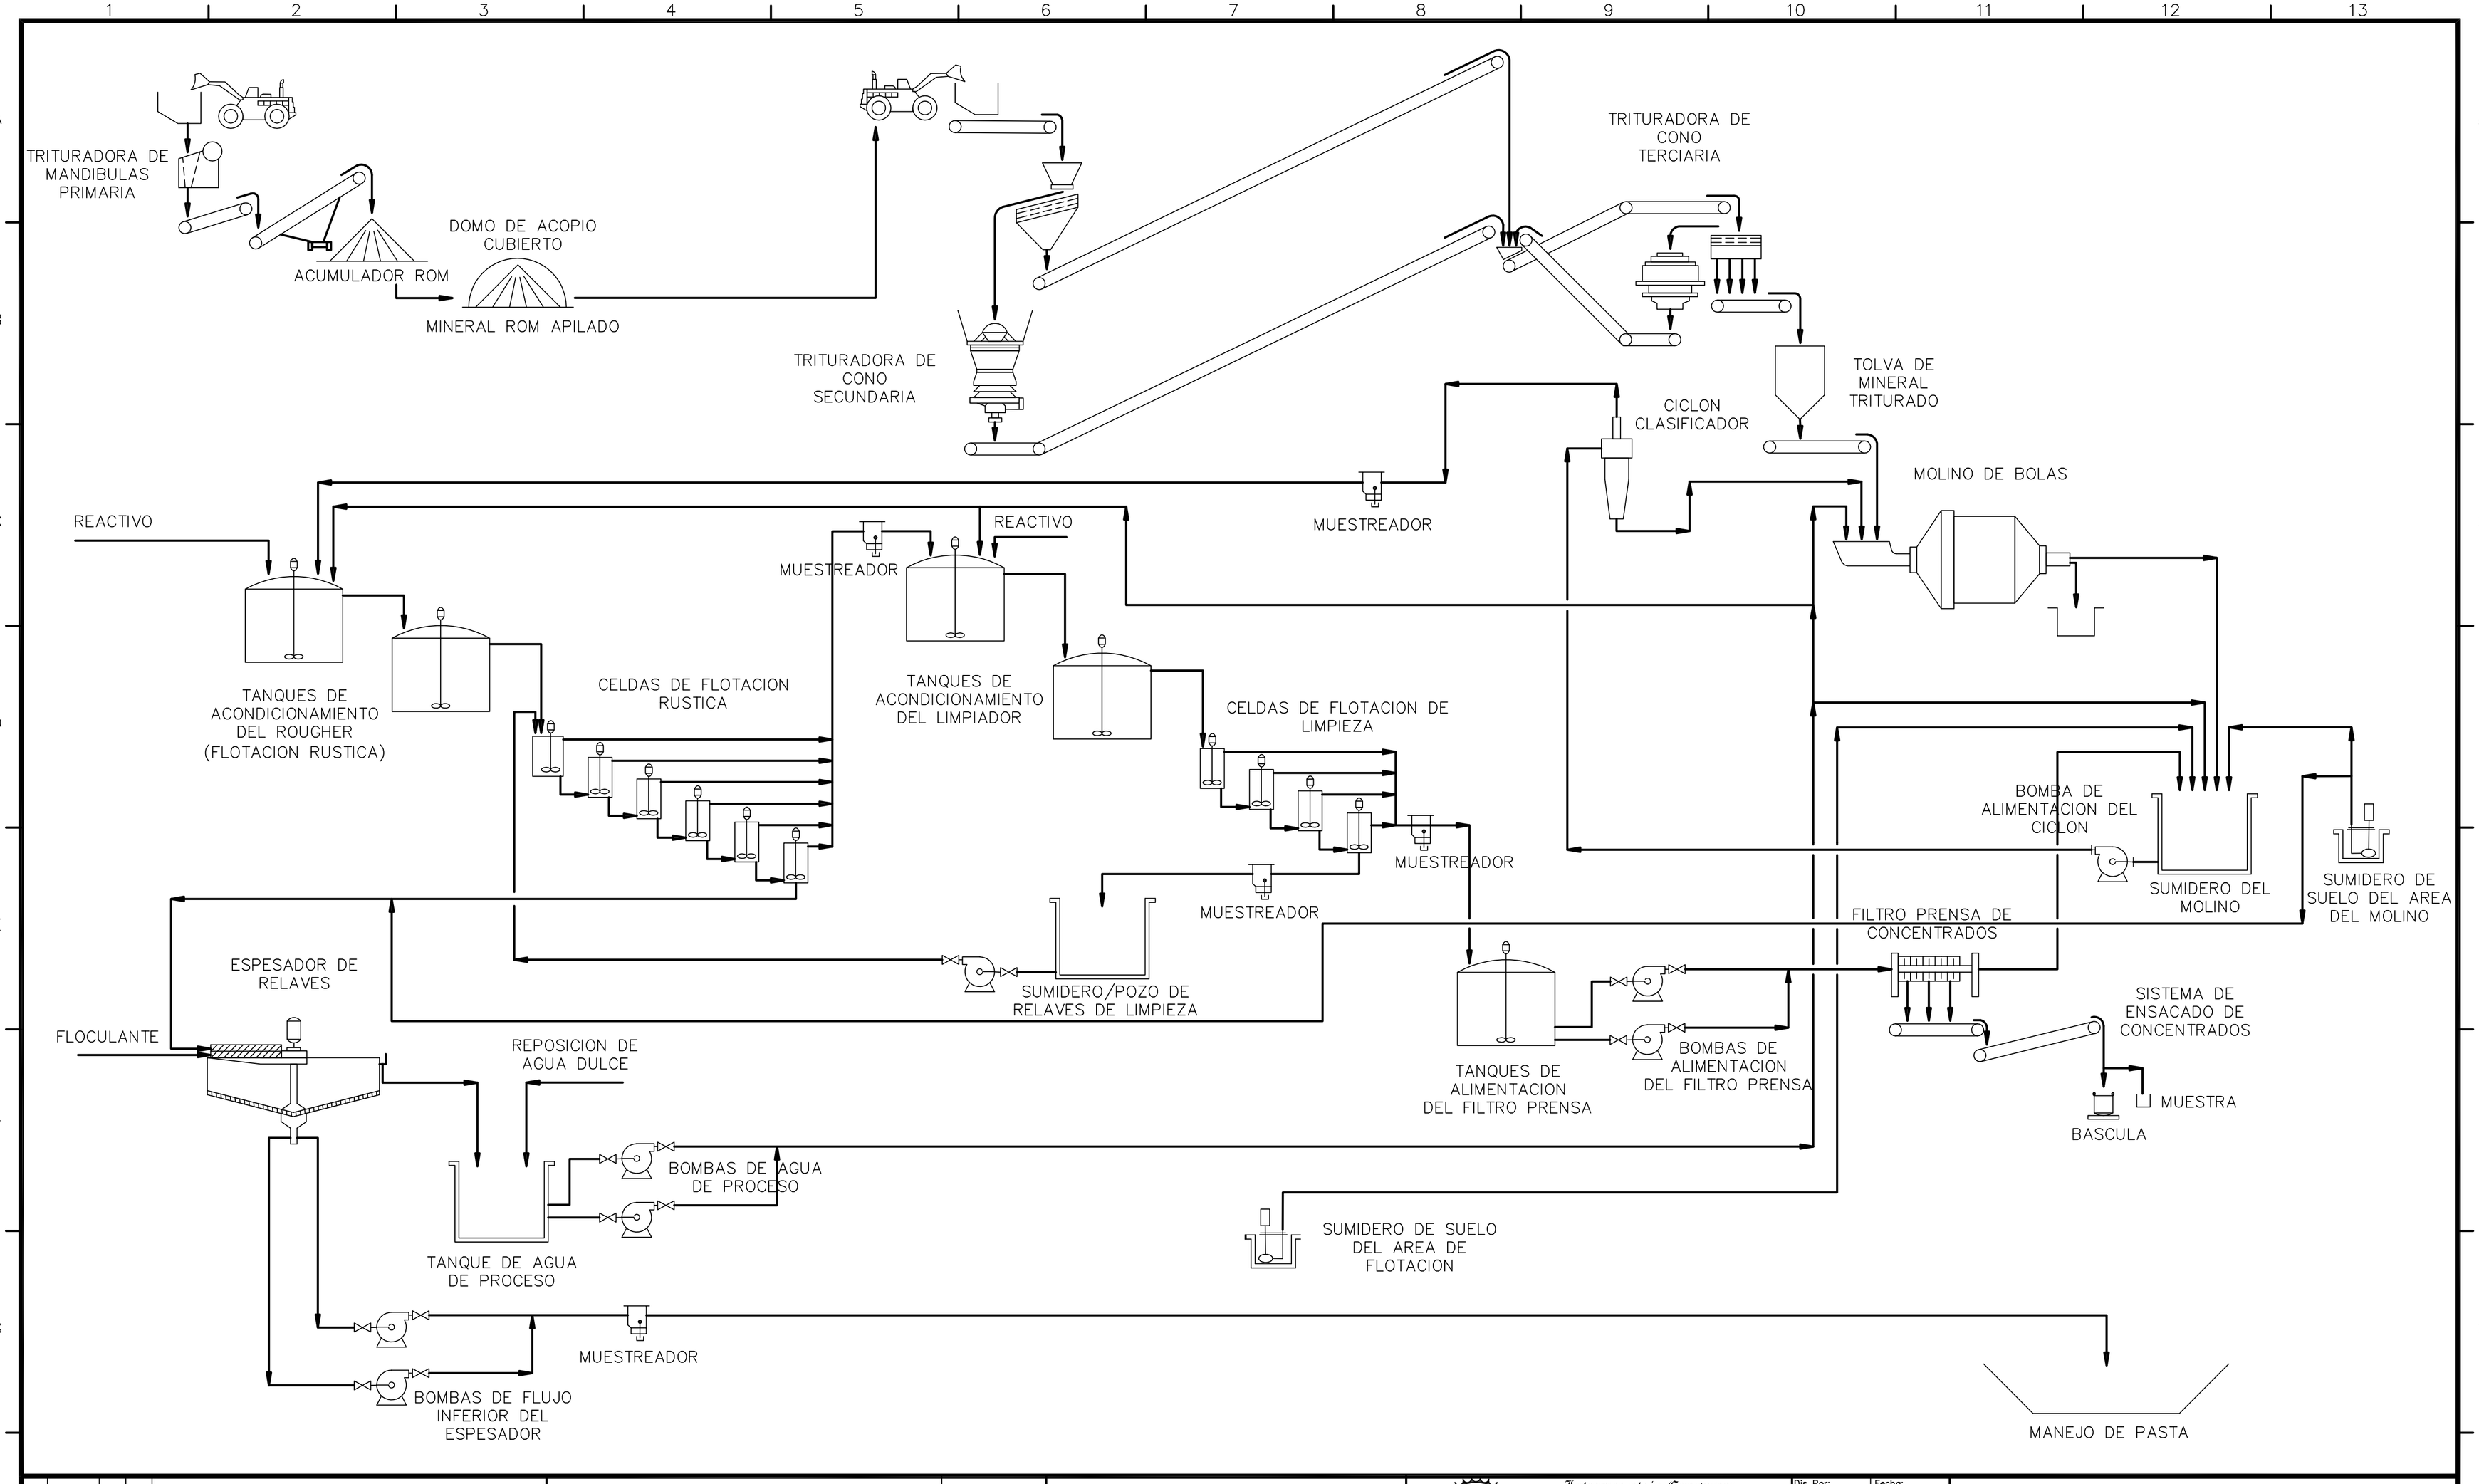

No.	FECHA	POR	APP	REVISION
A	08/03/15	JRM	BD	ISSUED FOR REVIEW AND COMMENT

DIBUJO DE REFERENCIA

NUMERO

CONFIDENCIAL

Intermountain Consumer Professional Engineers, Inc
CONSULTING ENGINEERS
1145 E. SOUTH UNION AVE.
MIDVALE, UTAH 84047
BUS.(801)255-1111 FAX.(801)566-0088

THE DRAWINGS, DESIGNS, IDEAS, ARRANGEMENTS AND PLANS INDICATED OR REPRESENTED ARE THE SOLE PROPERTY OF INTERMOUNTAIN CONSUMER PROFESSIONAL ENGINEERS, INC. (ICPE), AND ARE SUBJECT TO THE COPYRIGHT OF ICPE OR ITS ASSIGNS, THEY WERE CREATED, ENVOLVED AND DEVELOPED EXCLUSIVELITY FOR USE ON, AND CONJUCTION WITH, THE SPECIFIED PROJECT, ANY USE OF THE DRAWINGS, DESINGS, MATERIAL OR INFORMATION CONTAINED HEREIN, INCLUDING COPYING, WHICH IS NOT EXPRESSLY AUTHORIZED BY ICPE, IS STRICTLY PROHIBITED AS AN INFRINGEMENT OF ITS COPYRIGHT AND MAY RESULTS IN LIABILITY.
ICPE 2015

Dis Por: AM	Fecha:	
Lev Por: JRM	Fecha:	
Rev Por: BD	Fecha:	
ENGR.	Fecha:	
APPD.	Fecha:	
APPD. Dis Por:	Fecha:	

VERAGOLD
PROYECTO MINAS SANTA ROSA
DIAGRAMA DE FLUJO
FIGURA 17.3.1

ESCALA: NINGUNA
Proyecto No. 519
Dibujo No. BFD-100
REVISION A

E:\ServerHD\BASE DE DATOS MAPINFO\Proyecto Santa Rosa\Proyecto General\Mapas Rafael\Diagrama de Proceso de Extraccio Don Foot.dwg